# EXHIBIT A

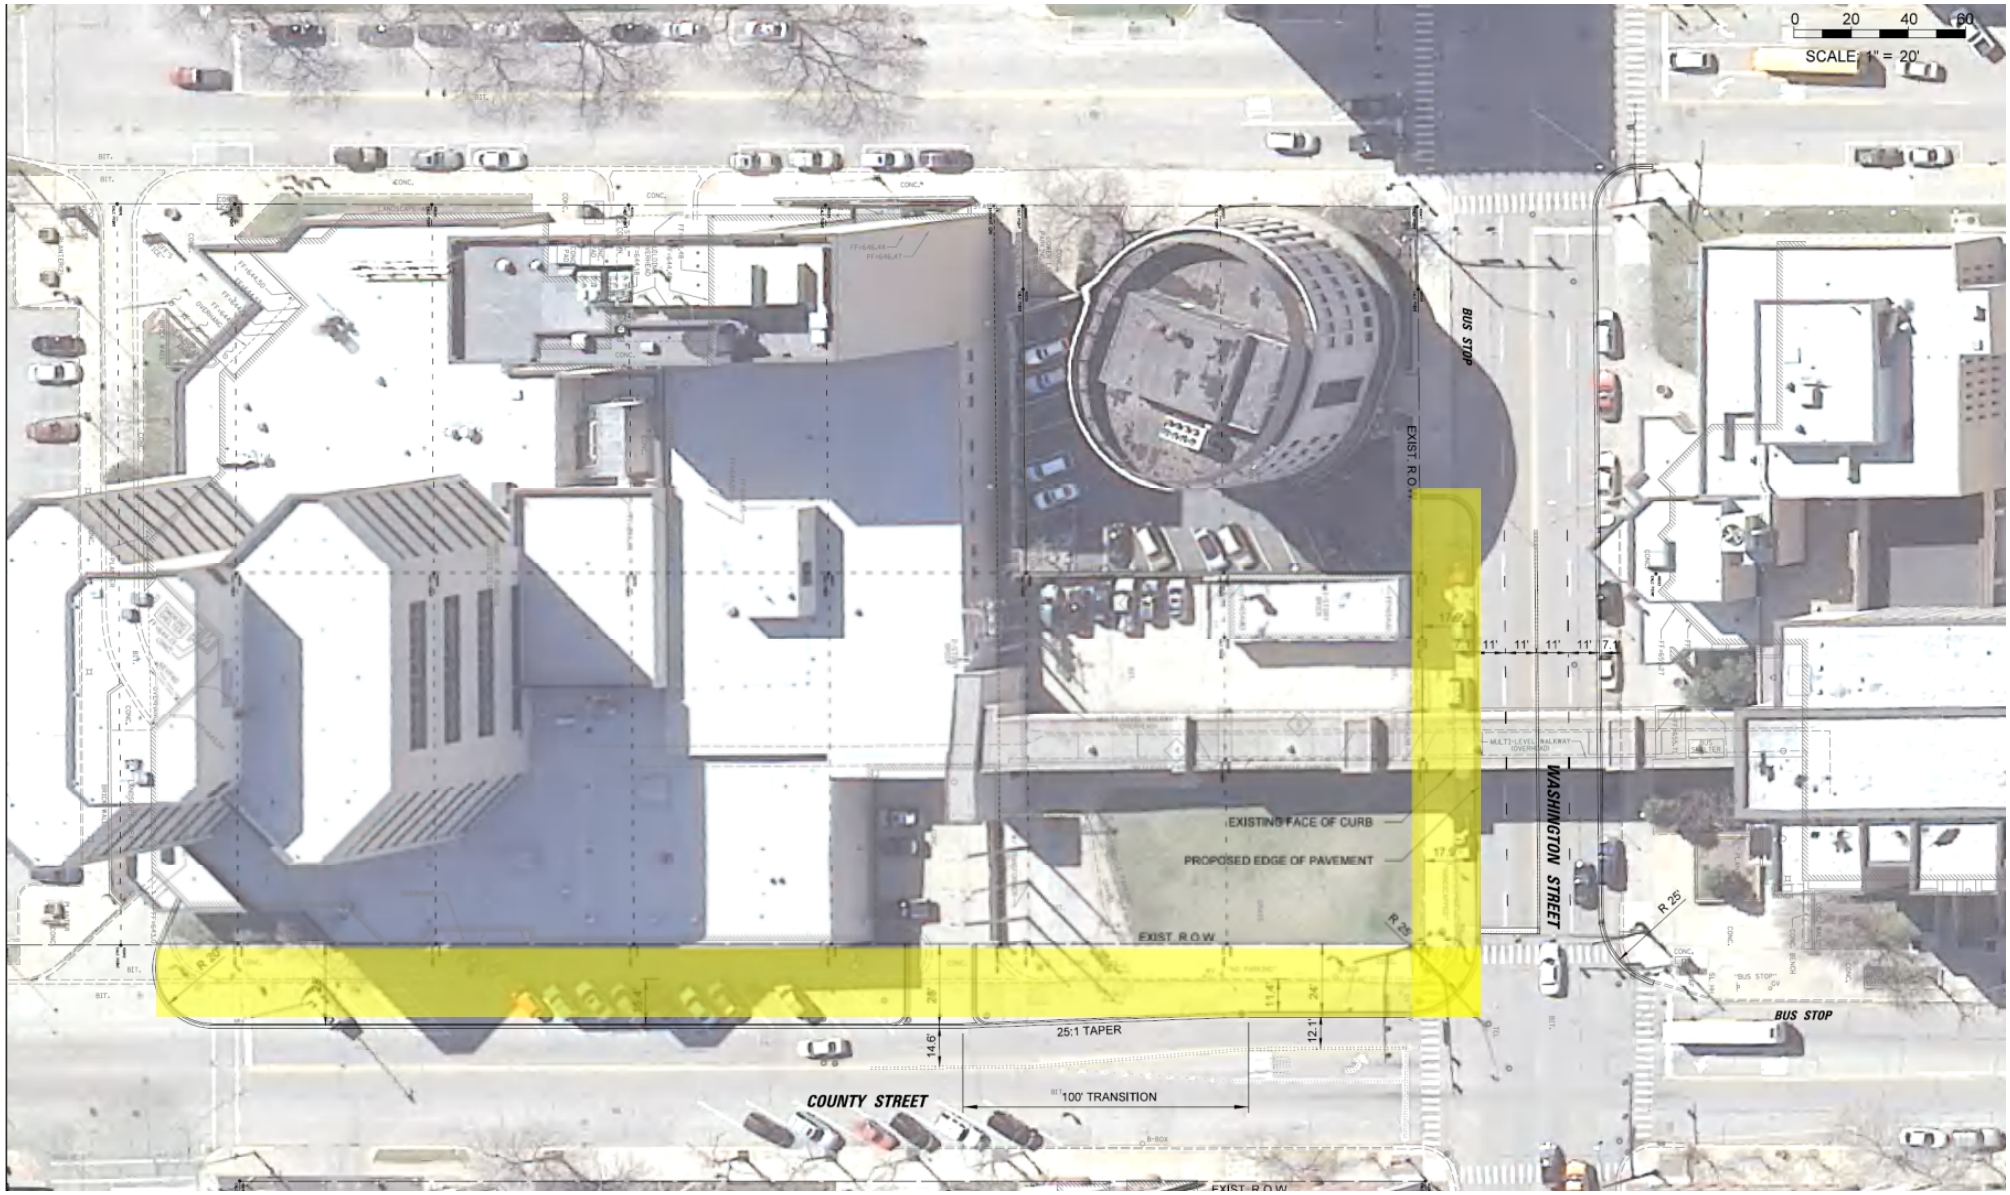
0 20 40 60
SCALE: 1" = 20'
BUS STOP
EXIST. R.O.W.
11' 11' 11' 11' 7'
WASHINGTON STREET
EXISTING FACE OF CURB
PROPOSED EDGE OF PAVEMENT
EXIST. R.O.W.
R 25'
R 25'
BUS STOP
25:1 TAPER
14.6'
12.1'
COUNTY STREET
100' TRANSITION
EXIST. R.O.W.