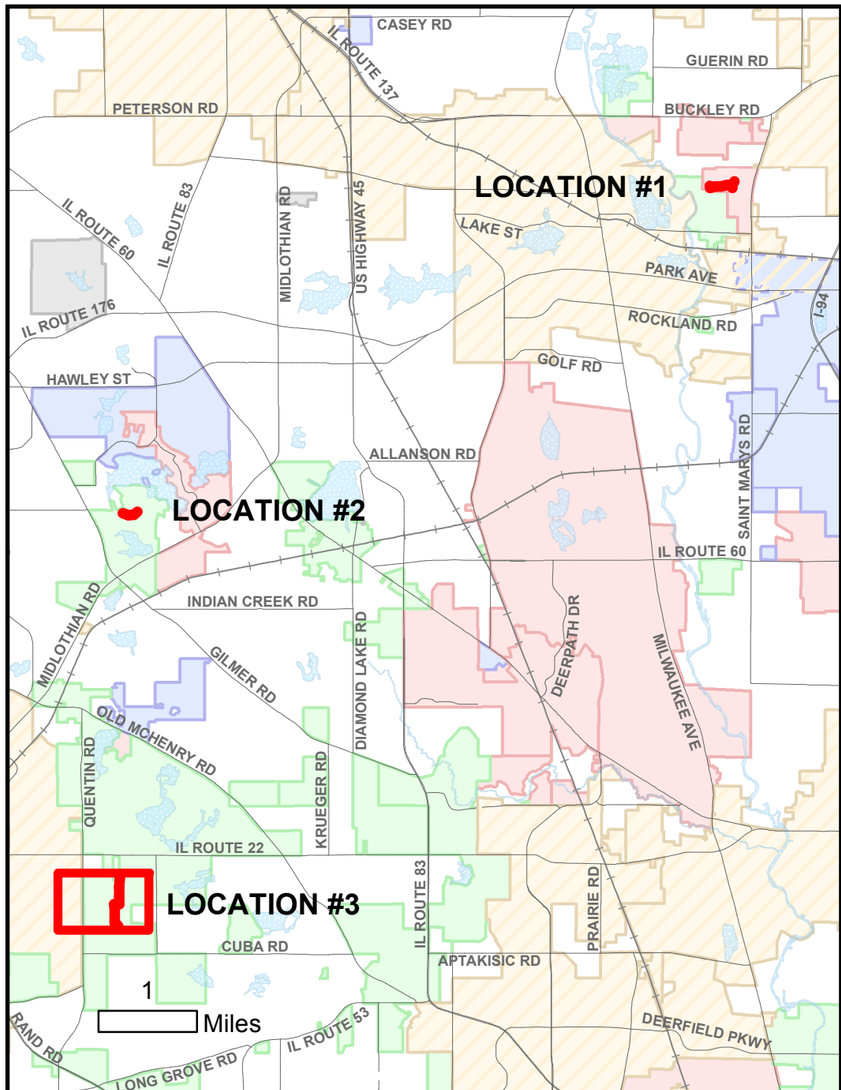

LOCATION #3

Sanitary Sewer Rehabilitation 2016

Proposed Sewer Improvement

LakeCounty
Department of Public Works
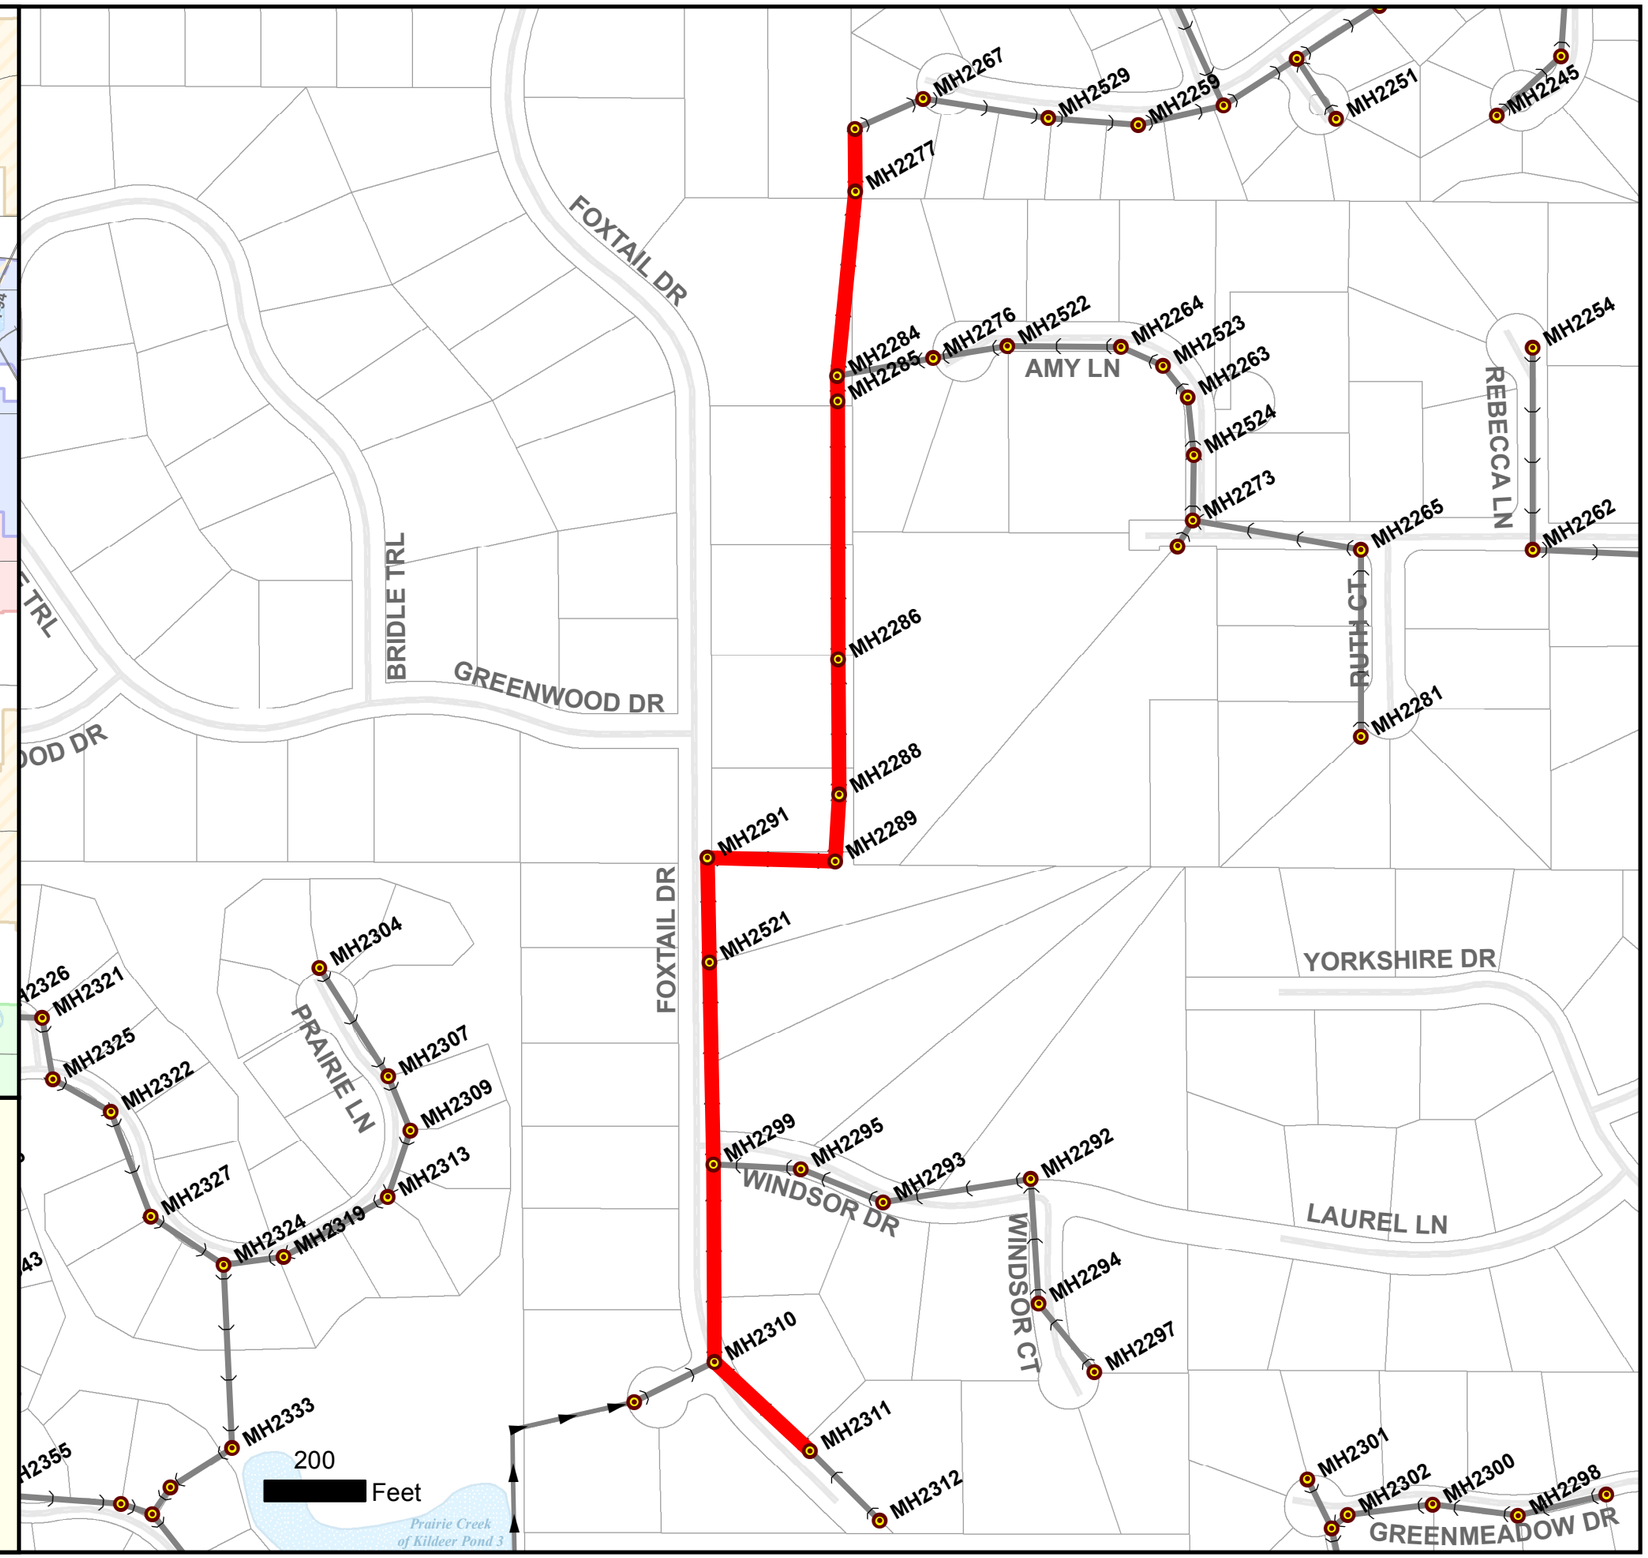
3/2/2016
Map ID: 2502