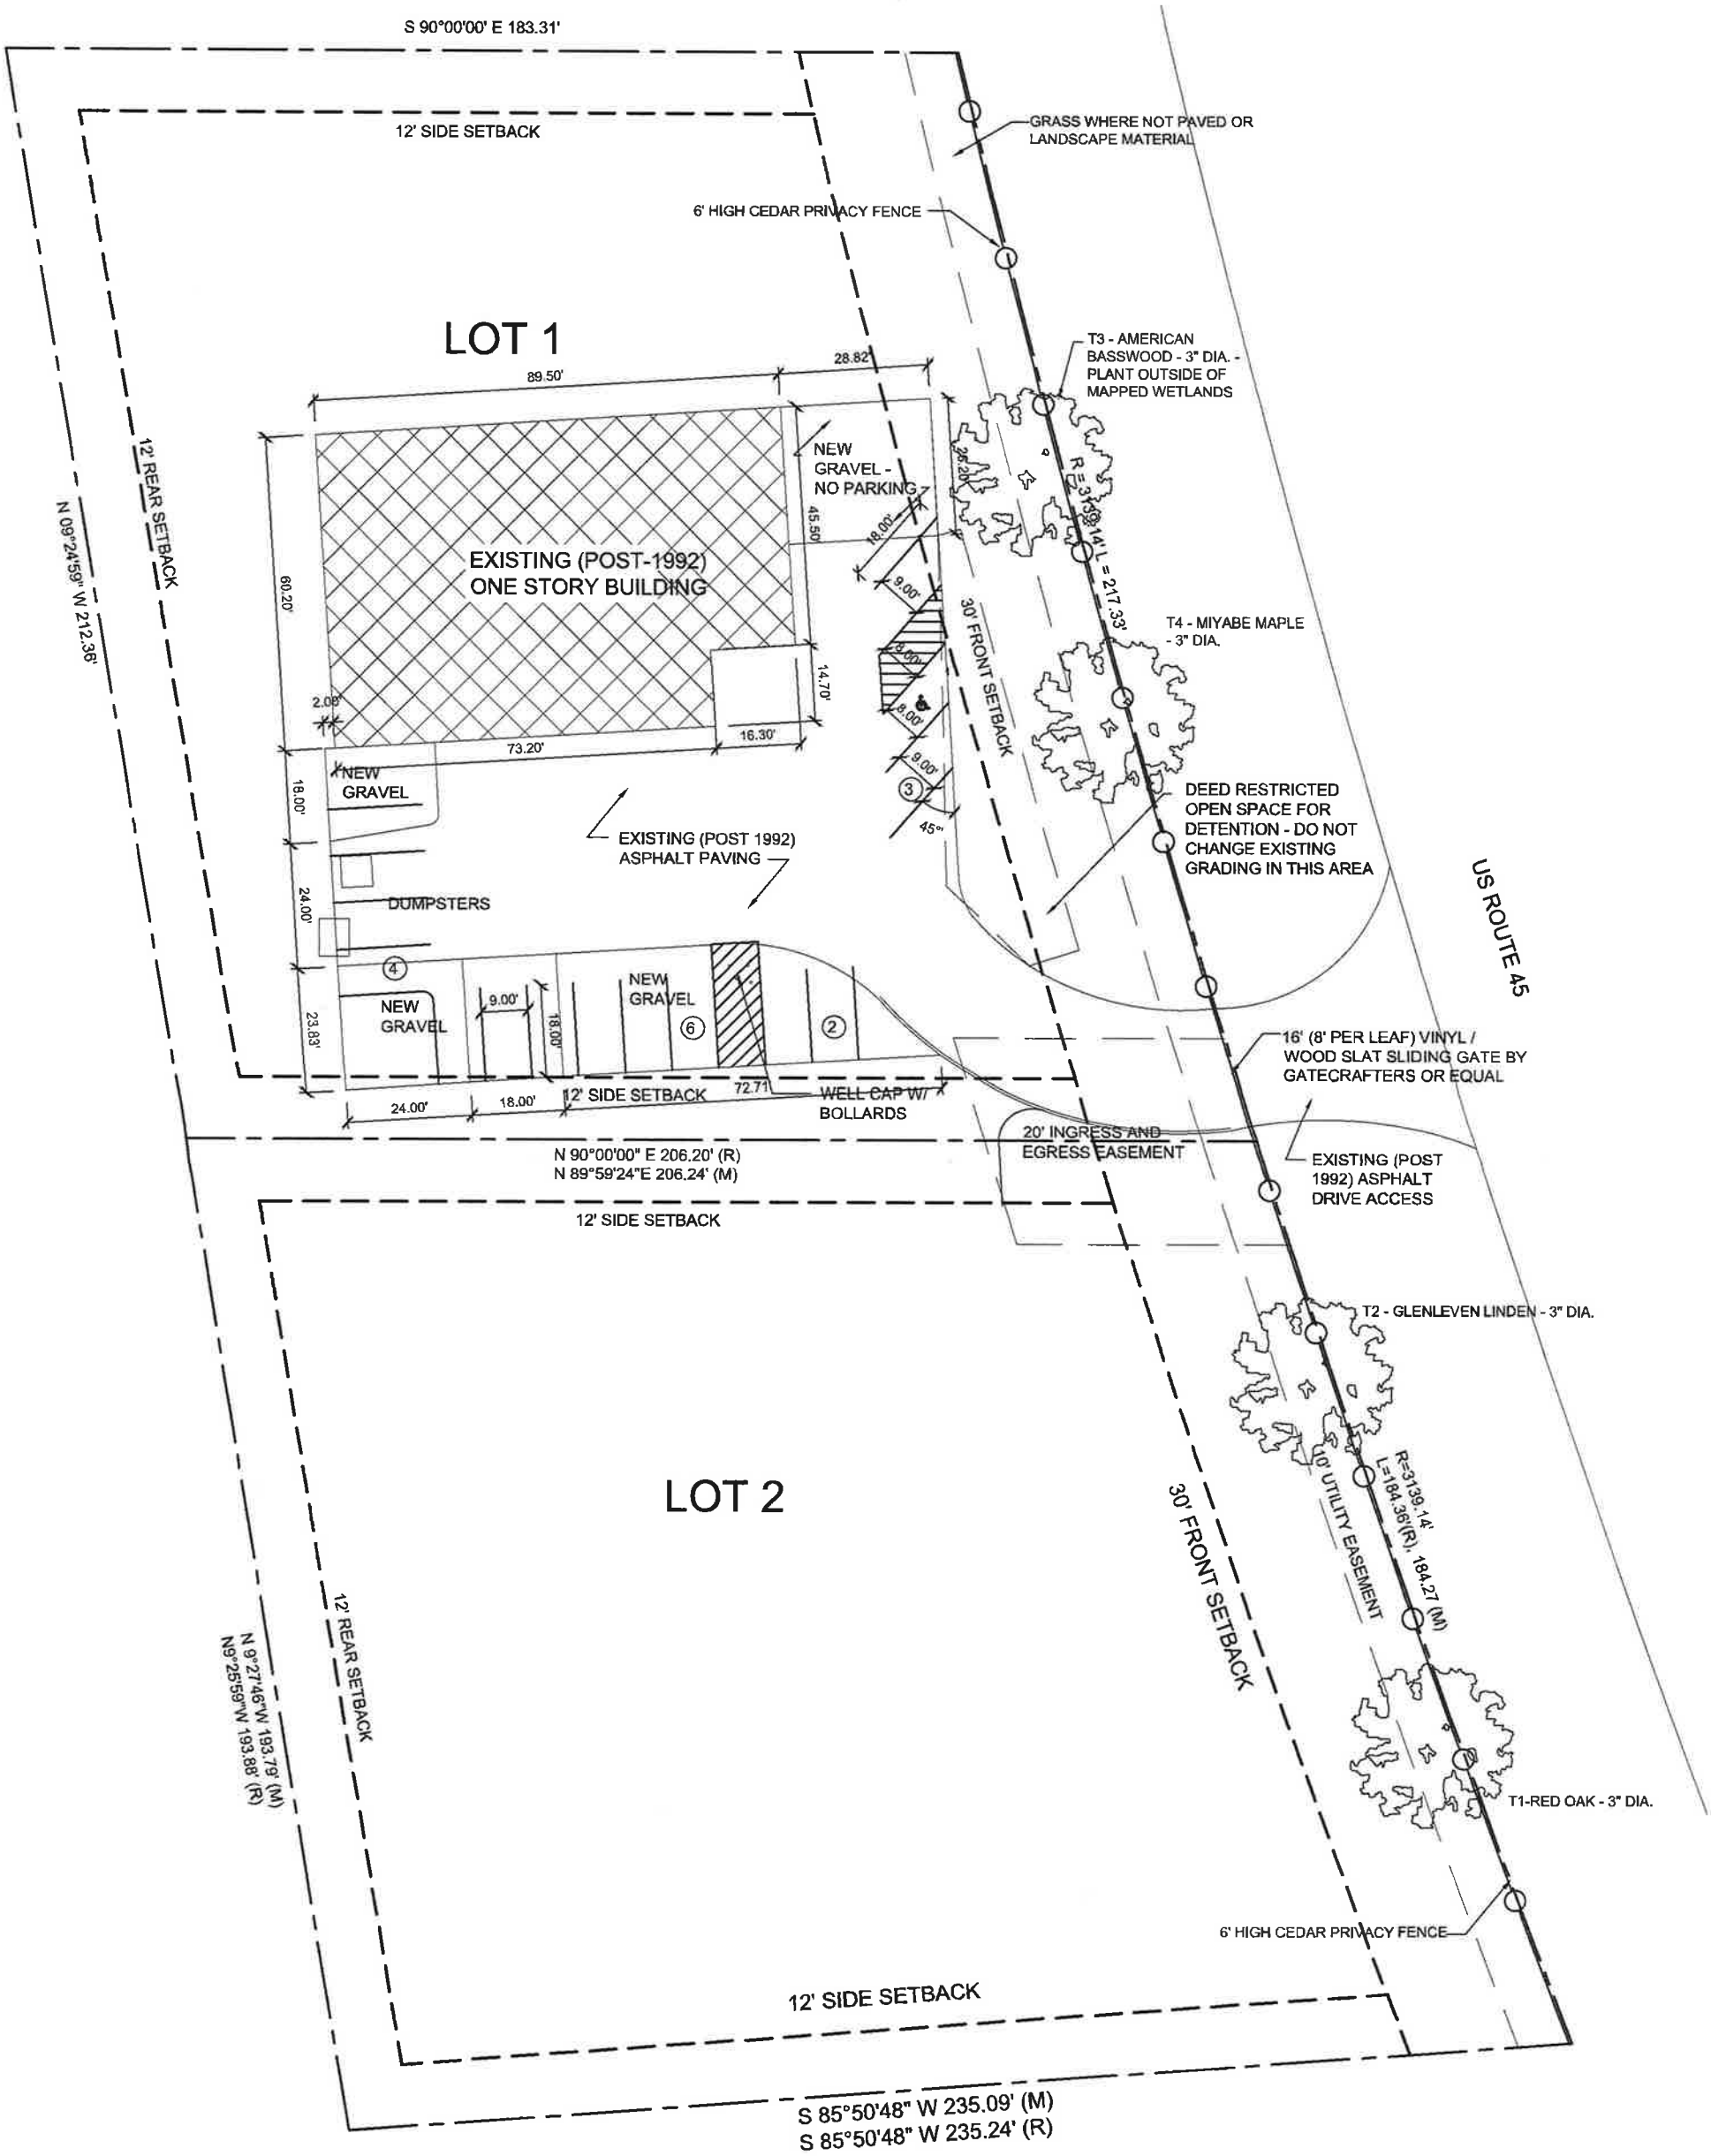

ROBERTS RESTORATION	REV	DATE	DESIGN STUDIO C, Ltd.
SCALE : 1:20 DATE: 10-6-2021	-	-	[redacted]