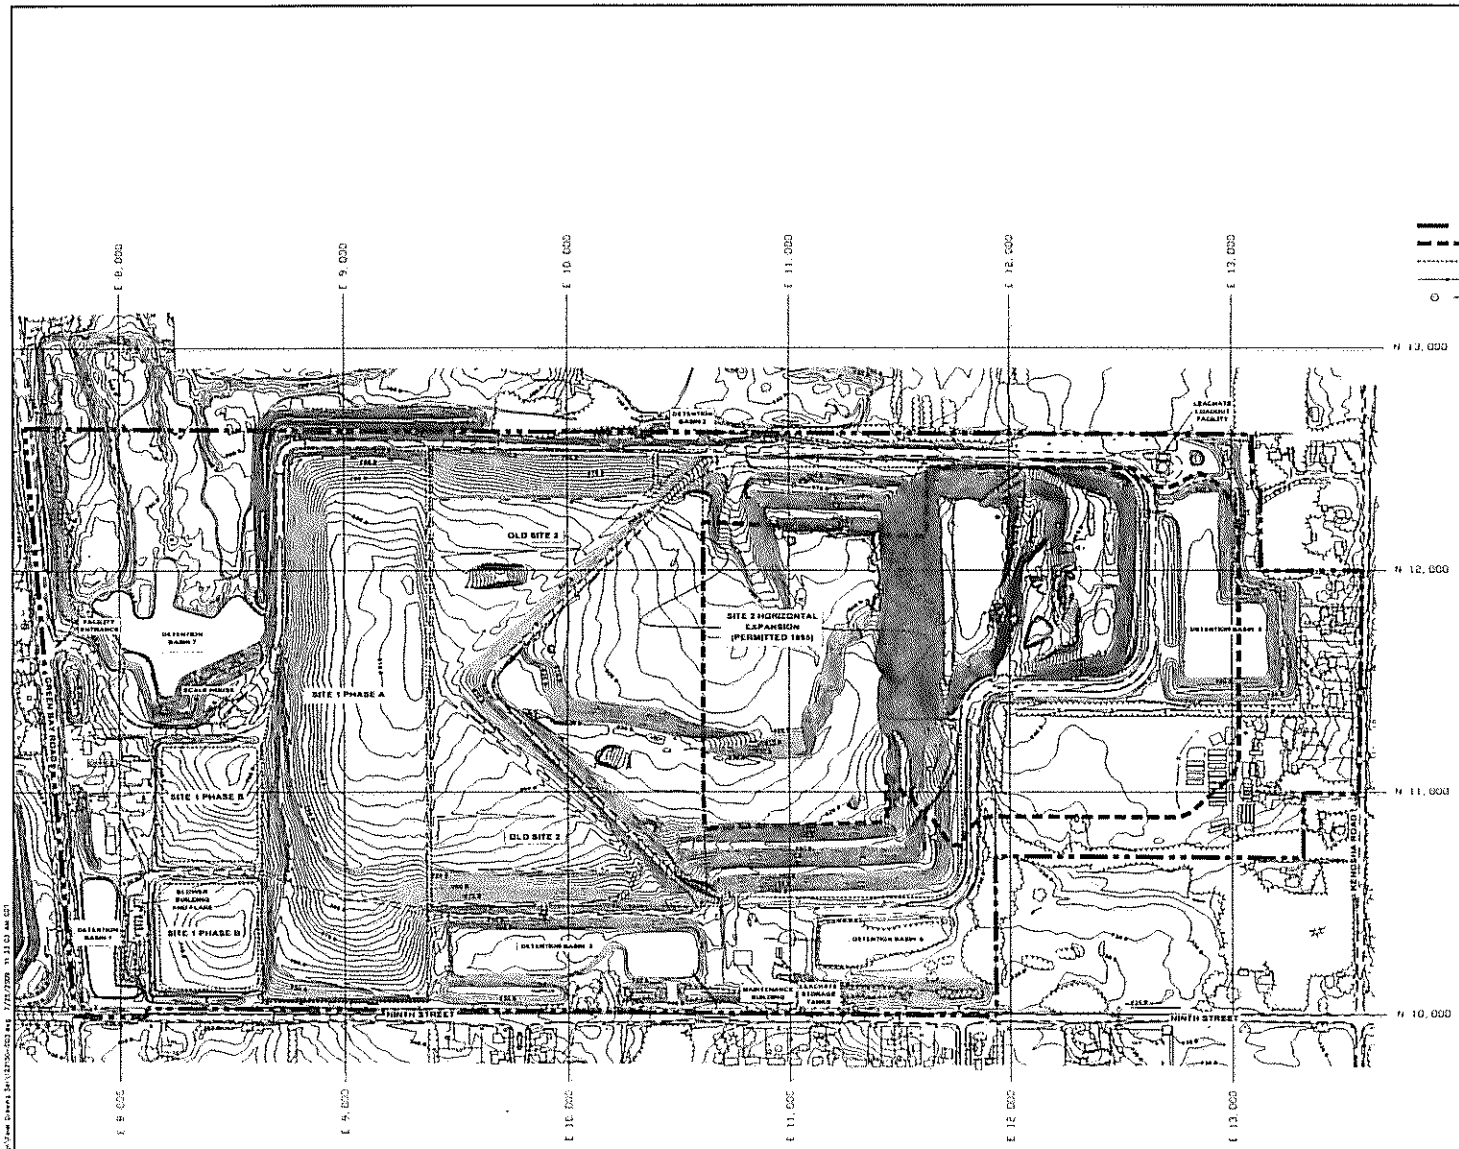

GRAPHIC SCALE

LEGEND

- APPROXIMATE PROPOSED FACILITY BOUNDARY
- PROPOSED EXPANSION WASTE AREA
- EXISTING PERMITTED LIMIT OF WASTE AREAS
- EXISTING FENCE
- VEGETATION
- CULVERTS

NOTES

1. EXISTING CONTOURS DEVELOPED FROM SITE AERIAL TOPOGRAPHIC SURVEY BY MARTINEZ CORPORATION ON APRIL 18, 2007
2. FOR CLARITY, NOT ALL SITE FEATURES MAY BE SHOWN
3. CURRENT TOPOGRAPHY MAY DIFFER FROM THAT SHOWN
4. THE PROPOSED FACILITY BOUNDARY IS APPROXIMATELY 318.5 ACRES
5. THE PROPOSED EXPANSION WASTE AREA IS APPROXIMATELY 80.3 ACRES (28.5 ACRE HORIZONTAL EXPANSION AND 51.8 ACRES VERTICAL EXPANSION)

REV NO	DATE	DESCRIPTION

VEOLIA ENVIRONMENTAL SERVICES

Shaw® Shaw Environmental, Inc.

VEOLIA E.S. ZION LANDFILL-SITE 2 EAST EXPANSION
CITY OF ZION, ILLINOIS

EXISTING FACILITY TOPOGRAPHY

PROJ NO.:	122150	DATE:	JUNE 2008
DESIGNED BY:	RDS	DRAWING NO.	D3
DRAWN BY:	BMM		
CHECKED BY:	RDS		
APPROVED BY:	DAM		3 OF 22 SHEETS