OWNER	PERMANENT INDEX NUMBER	TOTAL HOLDING	EASEMENT AREA	EASEMENT PURPOSE
Village of Hainesville	06-28-409-023	0.955± Ac.	0.010 Acres more or less	DRAINAGE

FOR PROPOSED DRAINAGE EASEMENTS

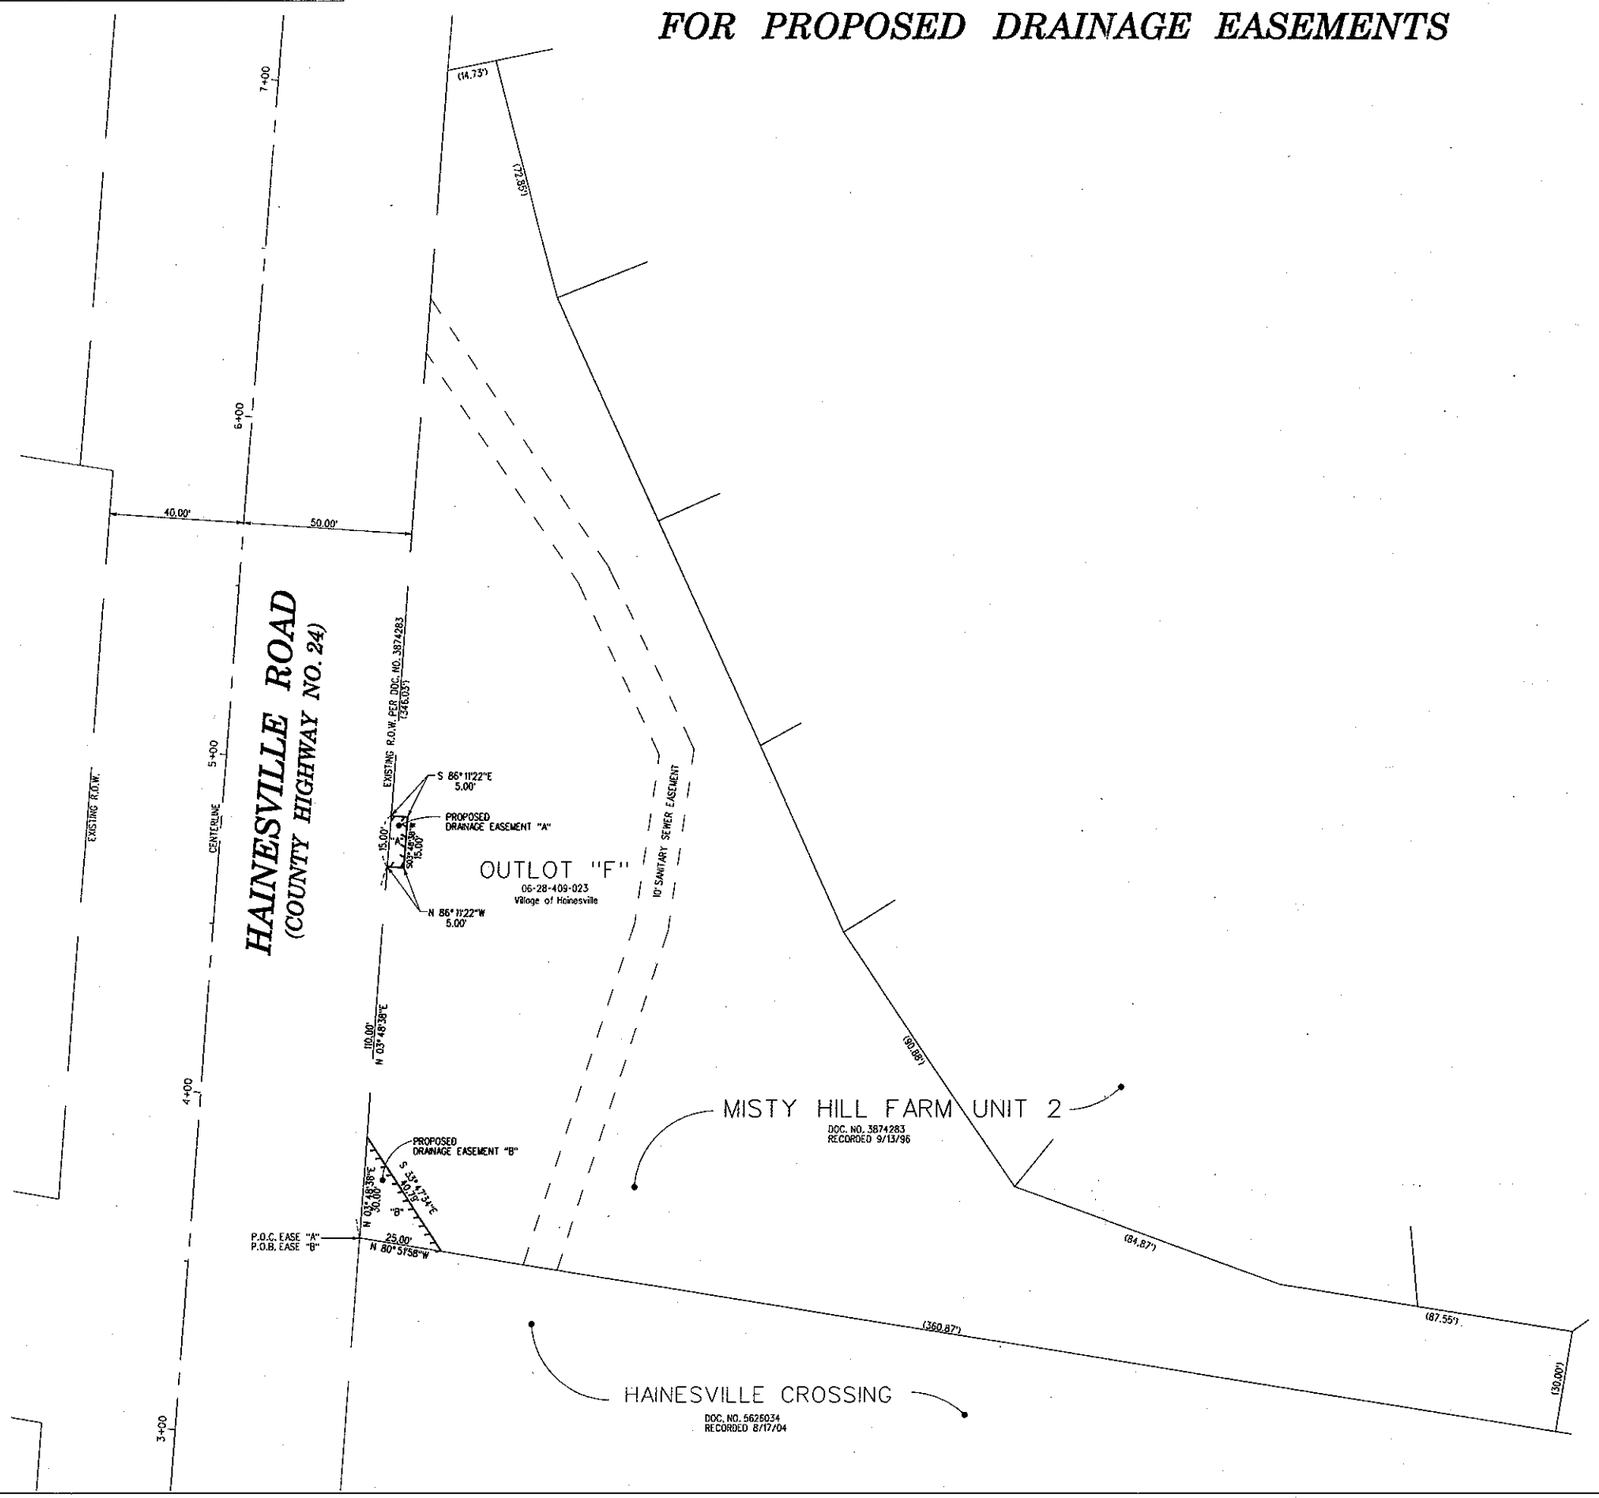

LEGEND

	SECTION LINE
	QUARTER SECTION LINE
	QUARTER, QUARTER SECTION LINE
	PLATTED LOT LINES
℄	PROPERTY (DEED) LINE
	CENTERLINE
	EXISTING RIGHT OF WAY LINE
	PROPOSED EASEMENT
129.32	MEASURED DIMENSION
129.32 (COMP)	COMPUTED DIMENSION
(129.32)	RECORDED DIMENSION

STATE OF ILLINOIS)
) SS
COUNTY OF LAKE)

I, STEPHEN W. HEUER, AN ILLINOIS PROFESSIONAL LAND SURVEYOR, DO HEREBY CERTIFY THAT I HAVE PREPARED THIS EXHIBIT AND LEGAL DESCRIPTION AND THAT THE PLAT HEREON DRAWN IS A TRUE REPRESENTATION OF SAID DESCRIPTION.
DATED THIS ____ DAY OF _____, A.D. 2009.

_____
ILLINOIS LAND SURVEYOR NO. 035-2848
EXPIRES 11/10

HAINESVILLE ROAD

SECTION: 07.2
PROJECT: 07-00072-10-BT
STATION:
SCALE: 1 - 20'
DRAWN BY: SWH 09/18/09
COMP. FILE: 07-072-10\Border-PermEase.DGN
REVISIONS: 00/00/00
SHEET NO. 1 OF 1

LAKE COUNTY DIVISION OF TRANSPORTATION
600 WEST WINCHESTER ROAD
LIBERTYVILLE, ILLINOIS 60048-1381