PEKLAY SURVEYING CO., LTD.

PLAT OF SURVEY

1810 N. DELANY RD.
SUITE M
GURNEE, IL. 60031-126.

S OF THE NORTHWEST 1/4 OF THE SOUTHWEST 1/4 OF SECTION 14, TOWNSHIP 46 NORTH, RANGE 11 EAST OF THE
VPORT, LAKE COUNTY, ILLINOIS, DESCRIBED AS FOLLOWS: BEGINNING AT THE NORTHEAST CORNER OF THE NORTHWEST
SAID SECTION 14; THENCE SOUTH 00 DEGREES 28 MINUTES 31 SECONDS WEST ALONG THE EAST LINE OF SAID
5 FEET; THENCE SOUTH 89 DEGREES 56 MINUTES 57 SECOND WEST, 493.20 FEET TO A POINT ON THE WEST LINE OF
THWEST 1/4 OF THE SOUTHWEST 1/4 OF SAID SECTION 14; THENCE NORTH 00 DEGREES 28 MINUTES 31 SECONDS
.23 FEET TO THE NORTH LINE OF THE SOUTHWEST 1/4 OF SAID SECTION 14; THENCE NORTH 89 DEGREES 55 MINUTES
ORTH LINE, 493.21 FEET TO THE POINT OF BEGINNING.

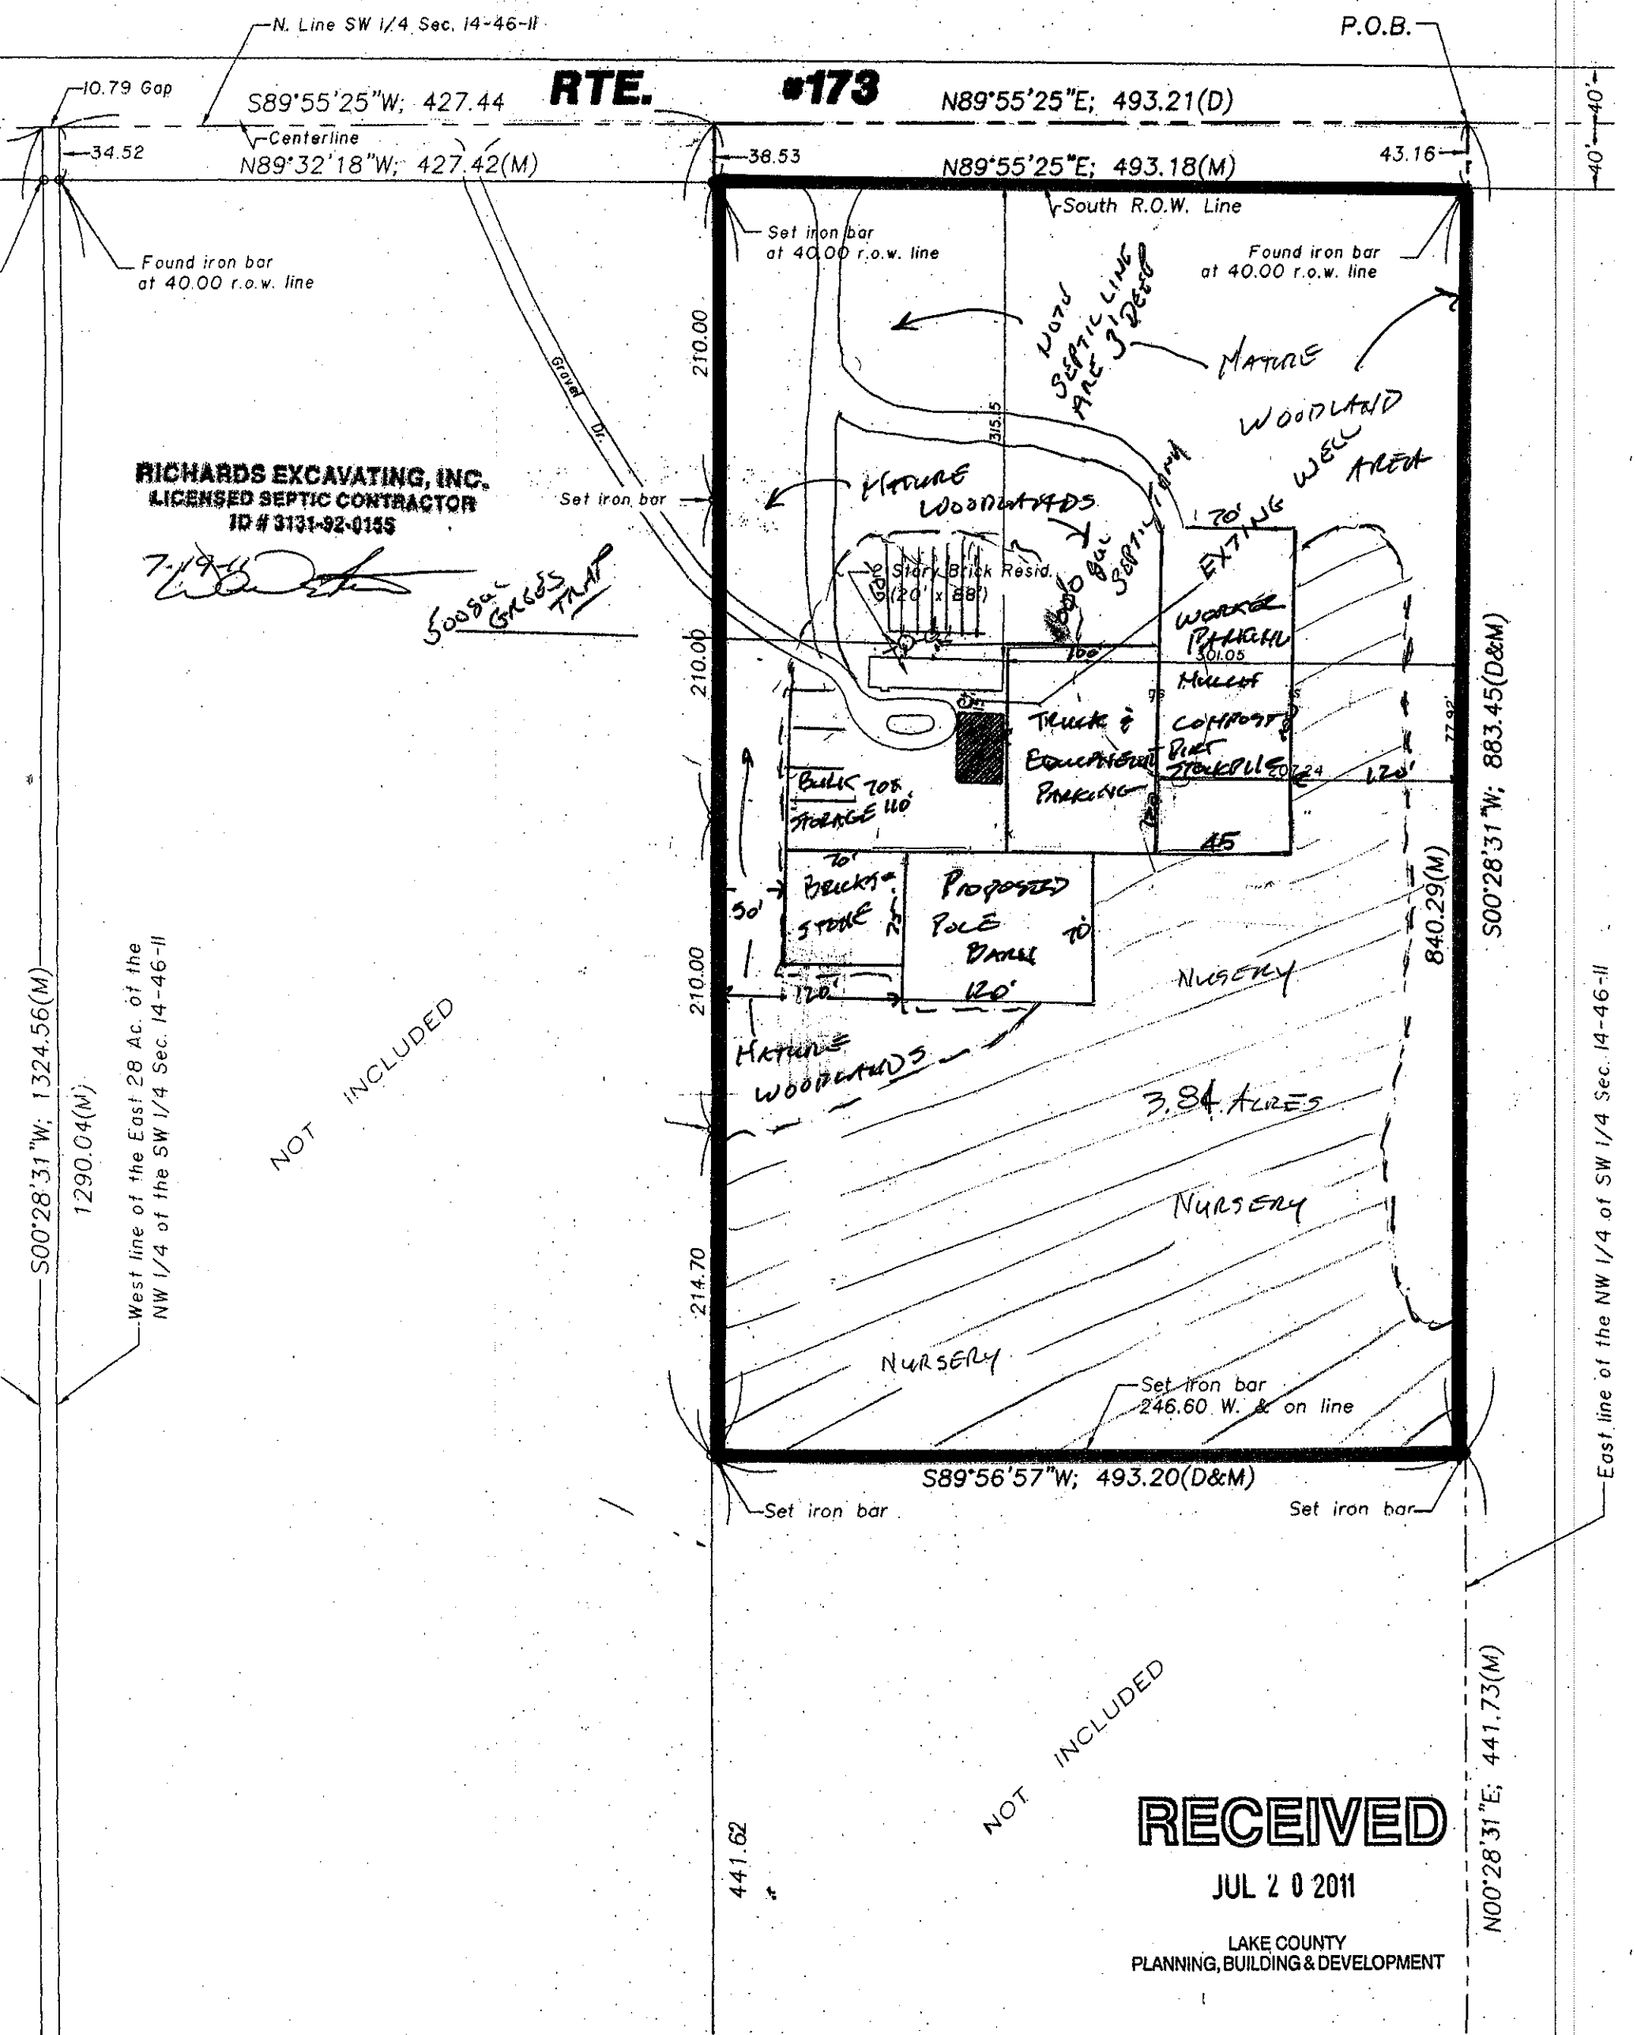

RECEIVED
JUL 20 2011
LAKE COUNTY
PLANNING, BUILDING & DEVELOPMENT