262949

ALLEN CITY SUBDIVISION

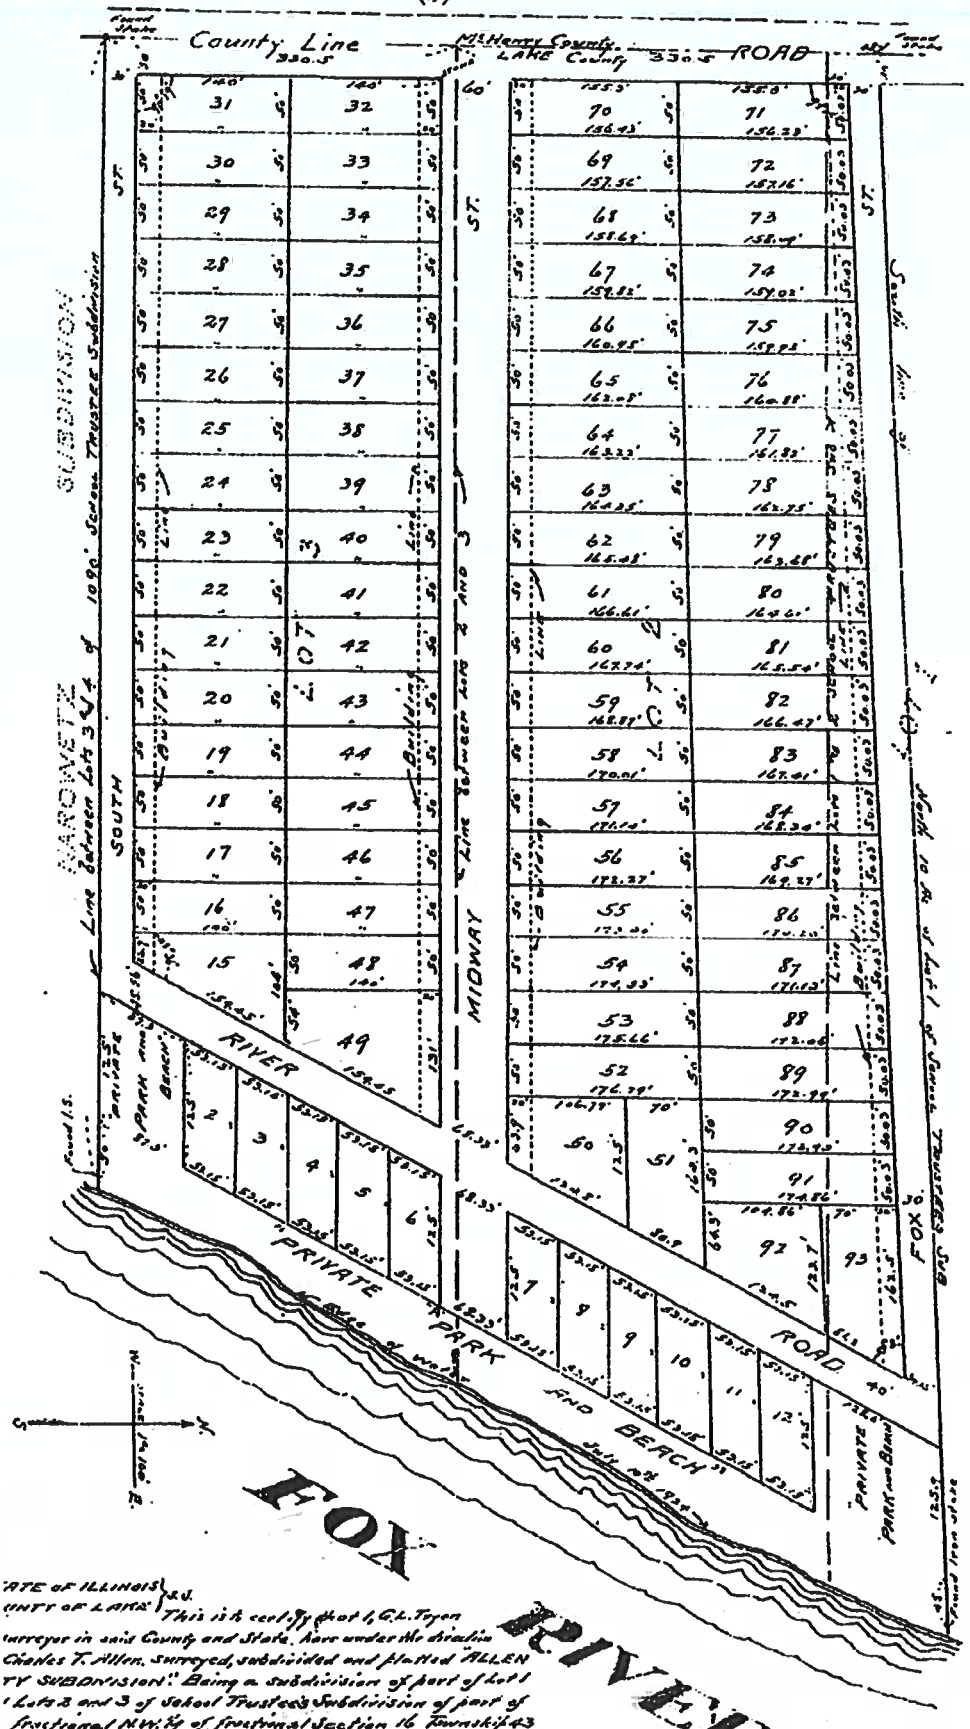

STATE OF ILLINOIS } S.S.
COUNTY OF LAKE } This is h. certify that I, G.L. Tryon surveyor in said County and State, have under the direction Charles T. Allen, surveyed, subdivided and platted "ALLEN TY SUBDIVISION". Being a subdivision of part of Lot 1 Lots 2 and 3 of School Trustee's Subdivision of part of fractional N.W. ¼ of fractional Section 16 Township 43 N. Range 9 East of the 3rd Principal Meridian as shown on annexed plat, which is a correct representation of said ty and subdivision. The lots thereof are numbered from 1 to 12 and from 15 to 93. At point A, shown hereon a stone set flush with the ground from which a 10" M.O. bears N 65° E.

STATE OF ILLINOIS } S.S.
COUNTY OF LAKE } This is to certify that we, signed, are the owners of the land and premises her