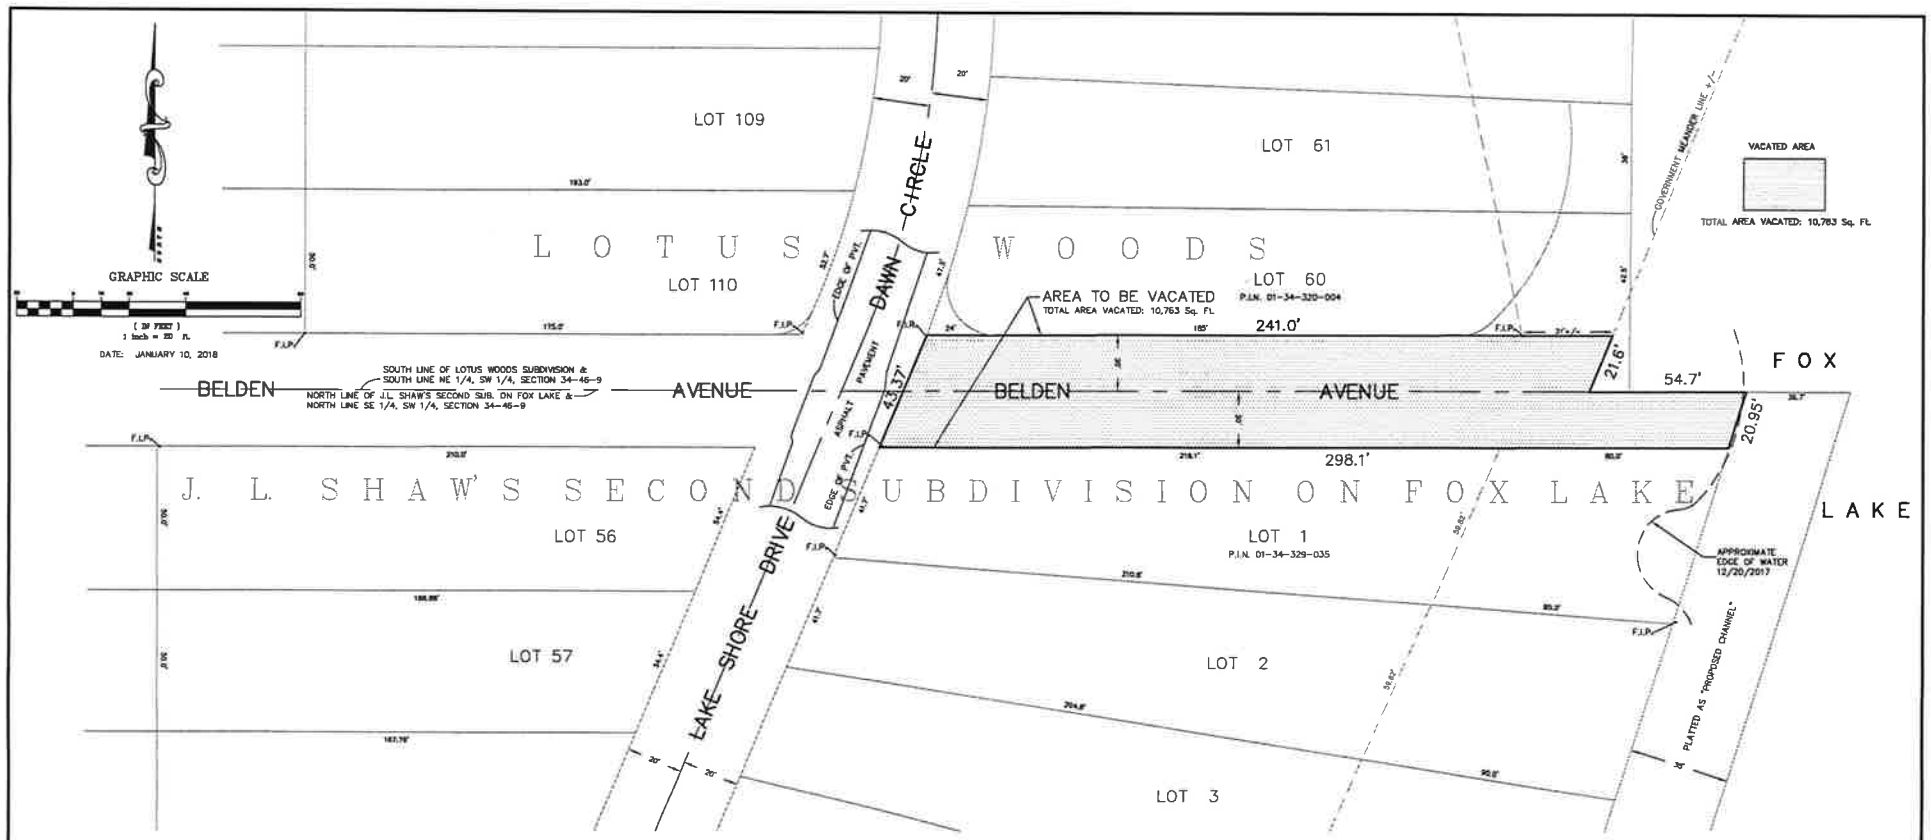

OWNERS CERTIFICATE

STATE OF ILLINOIS)
COUNTY OF LAKE) SS

THIS IS TO CERTIFY THAT _____ IS (ARE) THE HOLDER(S) OF RECORD TITLE OF THE LAND DESCRIBED IN THE ATTACHED PLAT AND HAS (HAVE) CAUSED THE SAME TO BE SURVEYED AND PLATTED AS SHOWN BY THE PLAT FOR THE USES AND PURPOSES AS INDICATED HEREON, AND DOES (DO) HEREBY ACKNOWLEDGE AND ADOPT THE SAME UNDER THE STYLE AND TITLE HEREON INDICATED.

DATED AT _____ ILLINOIS, THIS ___ DAY OF _____ 2018.

_____ PRINTED NAME: _____

_____ PRINTED NAME: _____

ADDRESS: _____

NOTARY PUBLIC

STATE OF ILLINOIS)
COUNTY OF LAKE) SS

I, _____ A NOTARY PUBLIC IN AND FOR THE SAID COUNTY AND STATE AFORESAID, DO HEREBY CERTIFY THAT _____ AND _____ WHO IS (ARE) PERSONALLY KNOWN TO ME TO BE THE SAME PERSON(S) WHOSE NAME(S) IS (ARE) SUBSCRIBED TO THE FOREGOING INSTRUMENT AS SUCH OWNER(S), APPEARED BEFORE ME THIS DAY IN PERSON AND ACKNOWLEDGED THAT HE (SHE) (THEY) SIGNED AND DELIVERED THE SAID INSTRUMENTS AS HIS (HER) (THEIR) OWN FREE AND VOLUNTARY ACT FOR THE USES AND PURPOSES THEREIN SET FORTH.

GIVEN UNDER MY HAND AND NOTORIAL SEAL THIS ___ DAY OF _____ 2018.

_____ NOTARY PUBLIC

_____ COMMISSION EXPIRES

COUNTY CLERK'S CERTIFICATE

STATE OF ILLINOIS)
COUNTY OF LAKE) SS

I, _____ COUNTY CLERK OF LAKE COUNTY, ILLINOIS, DO HEREBY CERTIFY THAT THERE ARE NO DELINQUENT GENERAL TAXES, NO UNPAID FORFEITED TAXES, AND NO REDEEMABLE TAX SALES AGAINST ANY OF THE LAND INCLUDED IN THE ANNEXED PLAT.

GIVEN UNDER MY HAND AND SEAL OF THE COUNTY CLERK, AT WAUKEGAN, ILLINOIS THIS ___ DAY OF _____ A.D., 2018.

_____ COUNTY CLERK

TOWNSHIP HIGHWAY COMMISIONER CERTIFICATE

STATE OF ILLINOIS)
COUNTY OF LAKE) SS

THIS IS TO CERTIFY THAT I, _____ HIGHWAY COMMISSIONER OF ANTIOCH TOWNSHIP, HAVE ORDERED THE LAND SHOWN AND DESCRIBED ON THE ANNEXED PLAT TO BE VACATED.

_____ COMMISSIONER OF HIGHWAYS

PLAT OF VACATION OF PUBLIC RIGHT OF WAY

TOWNSHIP OF ANTIOCH LAKE COUNTY, ILLINOIS

ALL THAT PART OF BELDEN AVENUE LYING NORTH OF AND ADJACENT TO LOT 1 IN J.L. SHAW'S SECOND SUBDIVISION ON FOX LAKE, ACCORDING TO THE PLAT THEREOF RECORDED JANUARY 20, 1912 AS DOCUMENT 139398, AND ALSO THAT PART OF BELDEN AVENUE LYING SOUTH OF AND ADJACENT TO LOT 50 IN LOTUS WOODS, ACCORDING TO THE PLAT THEREOF RECORDED JULY 21, 1928 AS DOCUMENT 283116, CONTAINING 11,487 SQUARE FEET, MORE OR LESS, ALL IN LAKE COUNTY, ILLINOIS.

LAKE COUNTY RECORDER'S CERTIFICATE

STATE OF ILLINOIS)
COUNTY OF LAKE) SS

THIS INSTRUMENT _____ WAS FILED FOR RECORD IN THE RECORDER'S OFFICE OF LAKE COUNTY, ILLINOIS ON THE ___ DAY OF _____ A.D. 2018 AT _____ O'CLOCK ___M.

_____ RECORDER OF DEEDS

SURVEYORS CERTIFICATE

STATE OF ILLINOIS)
COUNTY OF LAKE) SS

THIS IS TO CERTIFY THAT I, VINCENT J. MASSE, AN ILLINOIS PROFESSIONAL LAND SURVEYOR, HAVE PLATTED FOR VACATION PURPOSES THE PROPERTY DESCRIBED IN THE ABOVE CAPTION AND AS SHOWN ON THIS PLAT, WHICH IS A CORRECT REPRESENTATION OF THE PROPERTY SO DESCRIBED. THE AREA TO BE VACATED IS SHOWN WITHIN THE HEAVY LINES ON THIS PLAT.

DATED THIS 10th DAY OF JANUARY, A.D., 2018

_____ ILLINOIS PROFESSIONAL LAND SURVEYOR NO. 2854

VINCENT J. MASSE REGISTERED LAND SURVEYOR 035-2854 STATE OF ILLINOIS

LICENSE EXPIRES 11/30/18

CHAMBERLIN / MASSE ENGINEERING
LAND SURVEYORS – PLANNERS – ENGINEERS
14048 W. PETRONELLA DRIVE, SUITE 102
LIBERTYVILLE, ILLINOIS 60048
(847) 362-8444– cmasse.eng@gmail.com

DRAWN BY: VJM	JOB # 217172	DRAWING #
CHECKED BY: VJM	F.B. PG.	1 OF 1