Final Development Plan - Landscape Plan -
Store More - A Planned Unit Development (PUD)
for self-storage use (indoor/outdoor).

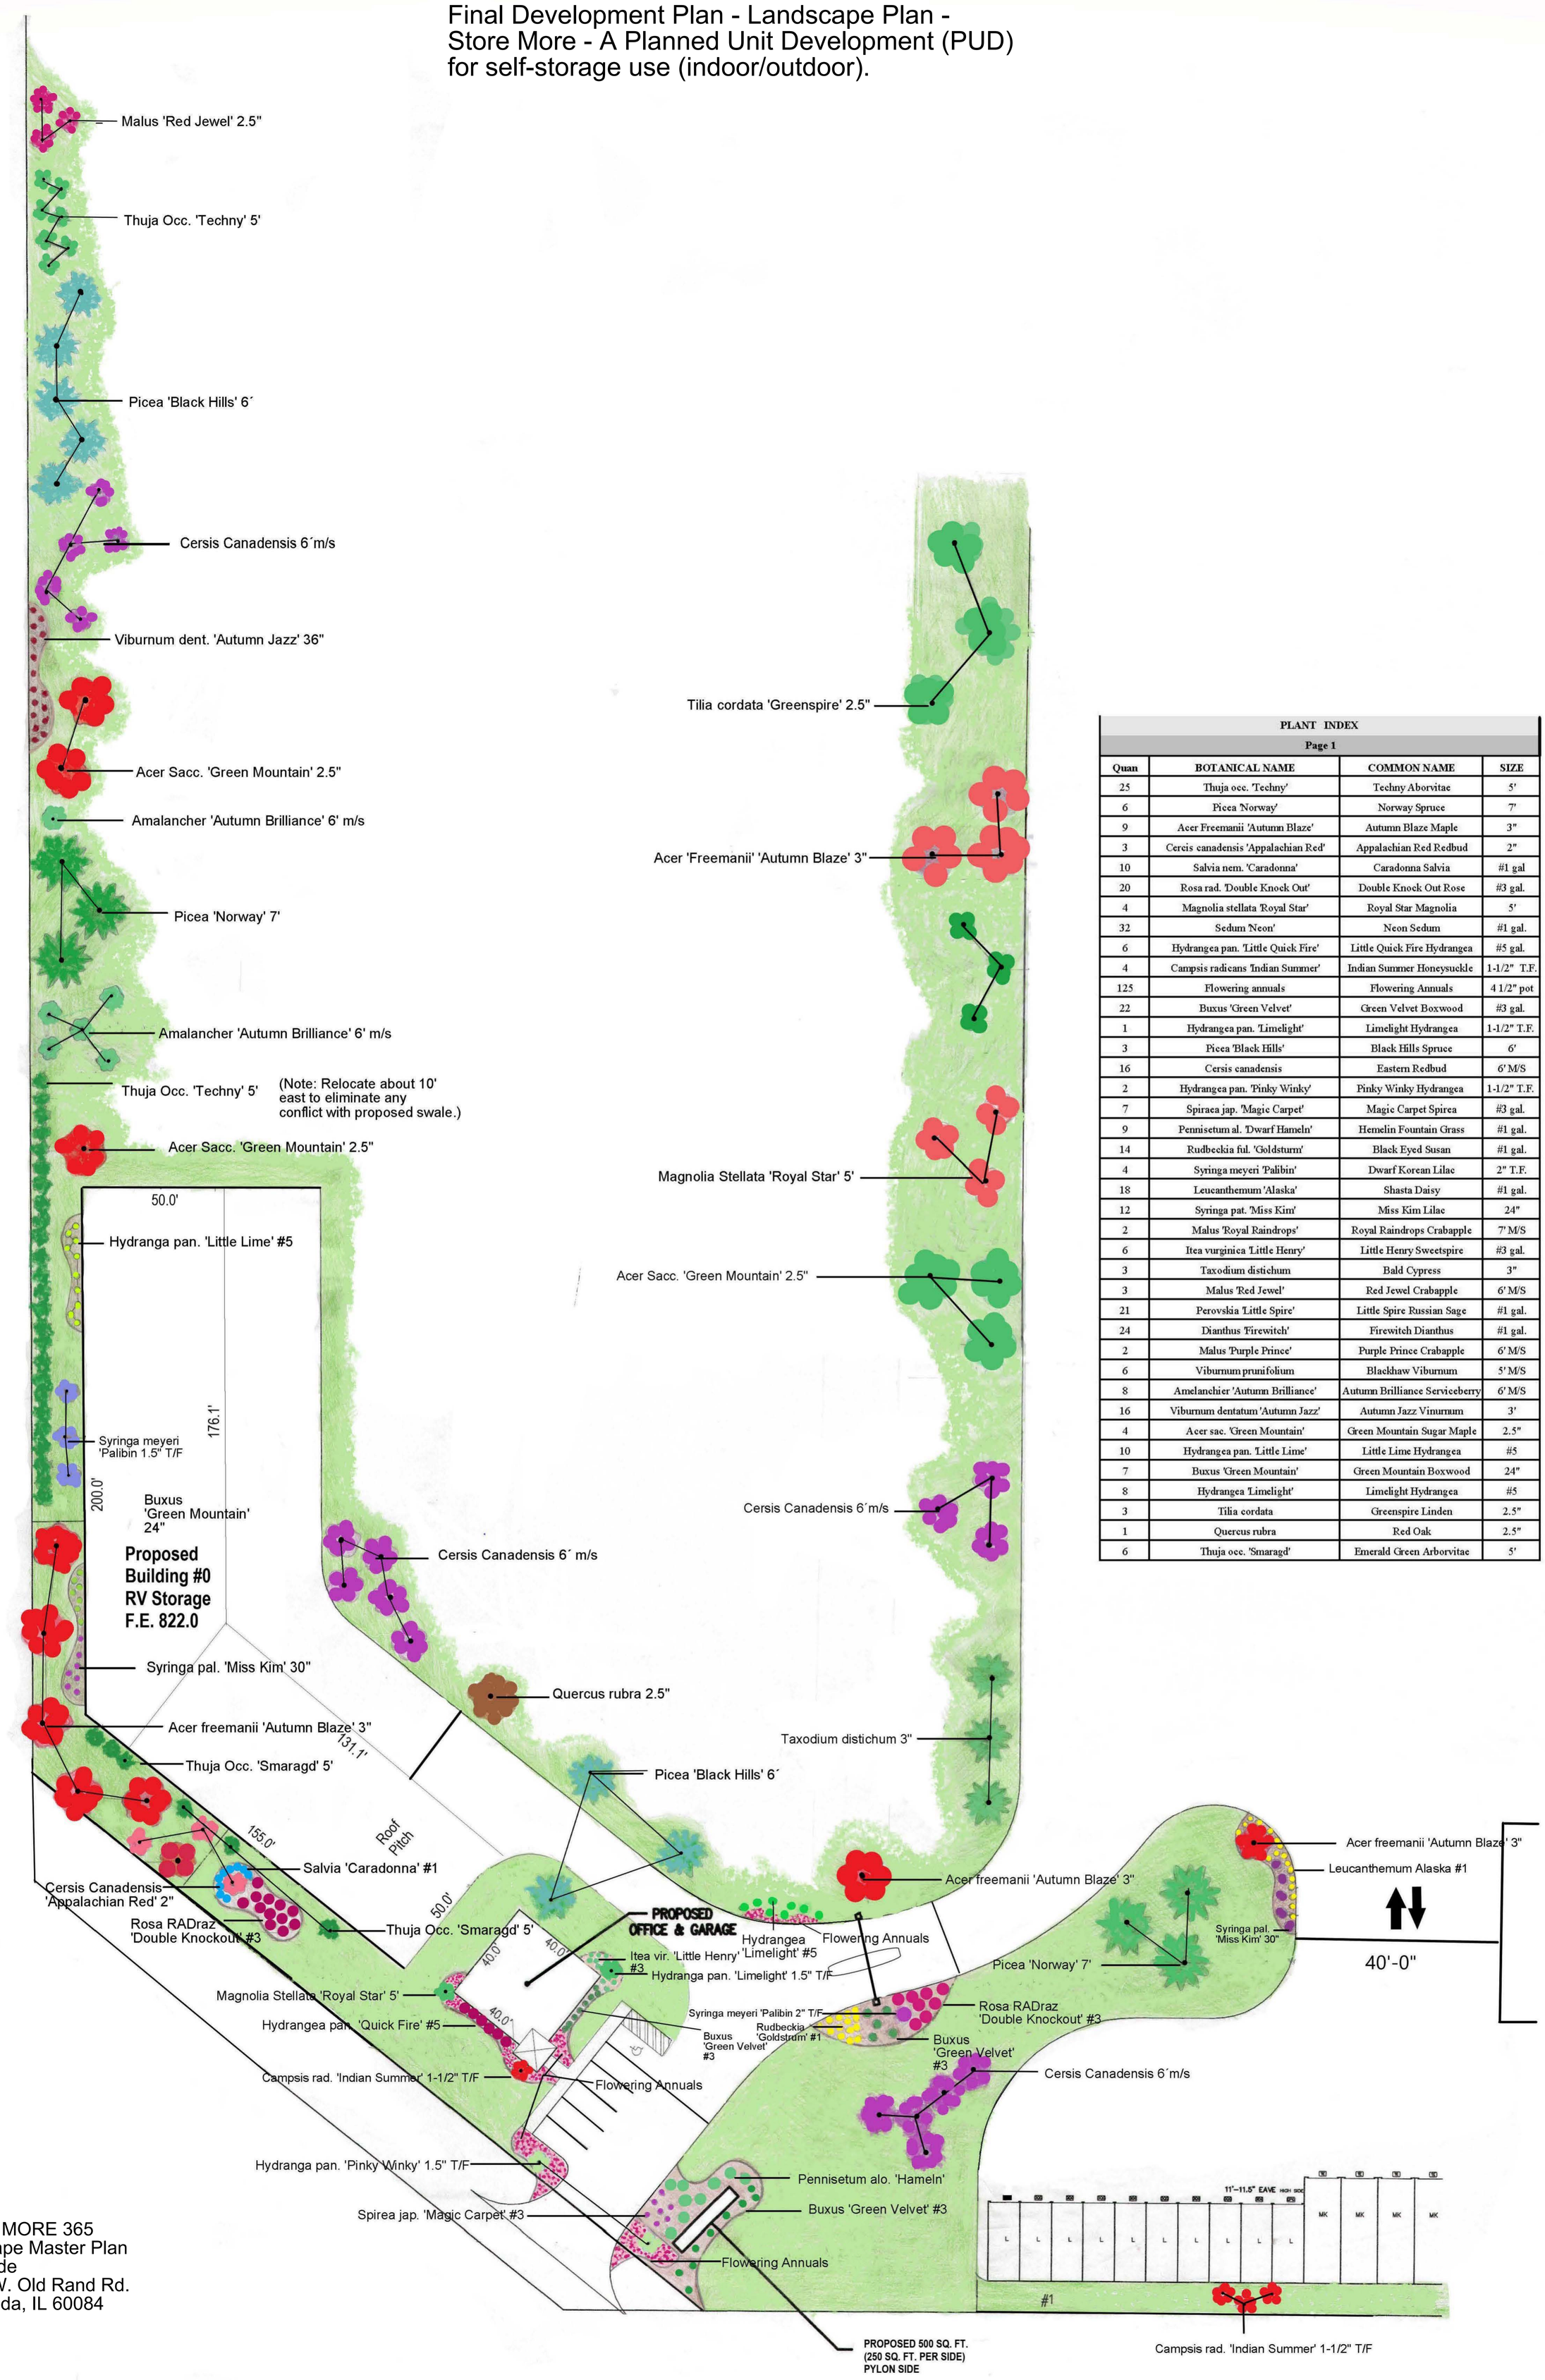

PLANT INDEX			
Page 1			
Quan	BOTANICAL NAME	COMMON NAME	SIZE
25	Thuja occ. 'Techny'	Techny Aborvitae	5'
6	Picea 'Norway'	Norway Spruce	7'
9	Acer Freemanii 'Autumn Blaze'	Autumn Blaze Maple	3"
3	Cercis canadensis 'Appalachian Red'	Appalachian Red Redbud	2"
10	Salvia nem. 'Caradonna'	Caradonna Salvia	#1 gal
20	Rosa rad. 'Double Knock Out'	Double Knock Out Rose	#3 gal.
4	Magnolia stellata 'Royal Star'	Royal Star Magnolia	5'
32	Sedum 'Neon'	Neon Sedum	#1 gal.
6	Hydrangea pan. 'Little Quick Fire'	Little Quick Fire Hydrangea	#5 gal.
4	Campsis radicans 'Indian Summer'	Indian Summer Honeysuckle	1-1/2" T.F.
125	Flowering annuals	Flowering Annuals	4 1/2" pot
22	Buxus 'Green Velvet'	Green Velvet Boxwood	#3 gal.
1	Hydrangea pan. 'Limelight'	Limelight Hydrangea	1-1/2" T.F.
3	Picea 'Black Hills'	Black Hills Spruce	6'
16	Cersis canadensis	Eastern Redbud	6' M/S
2	Hydrangea pan. 'Pinky Winky'	Pinky Winky Hydrangea	1-1/2" T.F.
7	Spiraea jap. 'Magic Carpet'	Magic Carpet Spirea	#3 gal.
9	Pennisetum al. 'Dwarf Hameln'	Hemelin Fountain Grass	#1 gal.
14	Rudbeckia ful. 'Goldsturm'	Black Eyed Susan	#1 gal.
4	Syringa meyeri 'Palibin'	Dwarf Korean Lilac	2" T.F.
18	Leucanthemum 'Alaska'	Shasta Daisy	#1 gal.
12	Syringa pat. 'Miss Kim'	Miss Kim Lilac	24"
2	Malus 'Royal Raindrops'	Royal Raindrops Crabapple	7' M/S
6	Itea vurginica 'Little Henry'	Little Henry Sweetspire	#3 gal.
3	Taxodium distichum	Bald Cypress	3"
3	Malus 'Red Jewel'	Red Jewel Crabapple	6' M/S
21	Perovskia 'Little Spire'	Little Spire Russian Sage	#1 gal.
24	Dianthus 'Firewitch'	Firewitch Dianthus	#1 gal.
2	Malus 'Purple Prince'	Purple Prince Crabapple	6' M/S
6	Viburnum prunifolium	Blackhaw Viburnum	5' M/S
8	Amelanchier 'Autumn Brilliance'	Autumn Brilliance Serviceberry	6' M/S
16	Viburnum dentatum 'Autumn Jazz'	Autumn Jazz Vinurnum	3'
4	Acer sac. 'Green Mountain'	Green Mountain Sugar Maple	2.5"
10	Hydrangea pan. 'Little Lime'	Little Lime Hydrangea	#5
7	Buxus 'Green Mountain'	Green Mountain Boxwood	24"
8	Hydrangea 'Limelight'	Limelight Hydrangea	#5
3	Tilia cordata	Greenspire Linden	2.5"
1	Quercus rubra	Red Oak	2.5"
6	Thuja occ. 'Smaragd'	Emerald Green Arborvitae	5'

STORE MORE 365
Landscape Master Plan
West Side
25250 W. Old Rand Rd.
Wauconda, IL 60084

Final Development Plan - Landscape Plan - Store More - A Planned Unit Development (PUD) for self-storage use (indoor/outdoor).

PLANT INDEX			
Page 2			
12	Thuja 'Techny'	Techny Arborvitae	5'
6	Picea 'Norway'	Norway Spruce	7'
5	Acer freemanii 'Autumn Blaze'	Autumn Blaze Maple	3"
1	Hydrangea pan. 'Limelight'	Limelight Hydrangea	1-1/2" T.F.
8	Picea 'Black Hills'	Black Hills Spruce	6'
10	Spiraea jap. 'Magic Carpet'	Magic Carpet Spirea	#3 gal.
19	Rudbeckia ful. 'Goldstrum'	Black Eyed Susan	#1 gal.
3	Syringa meyeri 'Palibin'	Dwarf Korean Lilac	2" T.F.
5	Syringa pat. 'Miss Kim'	Miss Kim Lilac	24"
8	Itea virginica 'Little Henry'	Little Henry Sweetspire	#3
5	Pyrus cal. 'Chanticleer'	Chanticleer Pear	3"
23	Sedum 'Neon'	Neon Sedum	#1 gal.
3	Cersis canadensis	Eastern Redbud	2" T.F.
16	Buxus 'Green Gem'	Green Gem Boxwood	#3 gal.
15	Thuja occ. 'Smaragd'	Emerald Green Arborvitae	5'
3	Malus 'Red Jewel'	Red Jewel Crabapple	6'
6	Spirea bet. 'Tor'	Birchleaf spirea	#3
5	Cersis canadensis	Eastern Redbud	5'
4	Hydrangea pan. 'Pinky Winky'	Pinky Winky Hydrangea	1-1/2" T.F.
3	Acer sac. 'Green Mountain'	Green Mountain Sugar Maple	2.5"
11	Viburnum dentatum 'Autumn Jazz	Autumn Jazz Viburnum	3'
3	Quercus rubra	Red Oak	3"

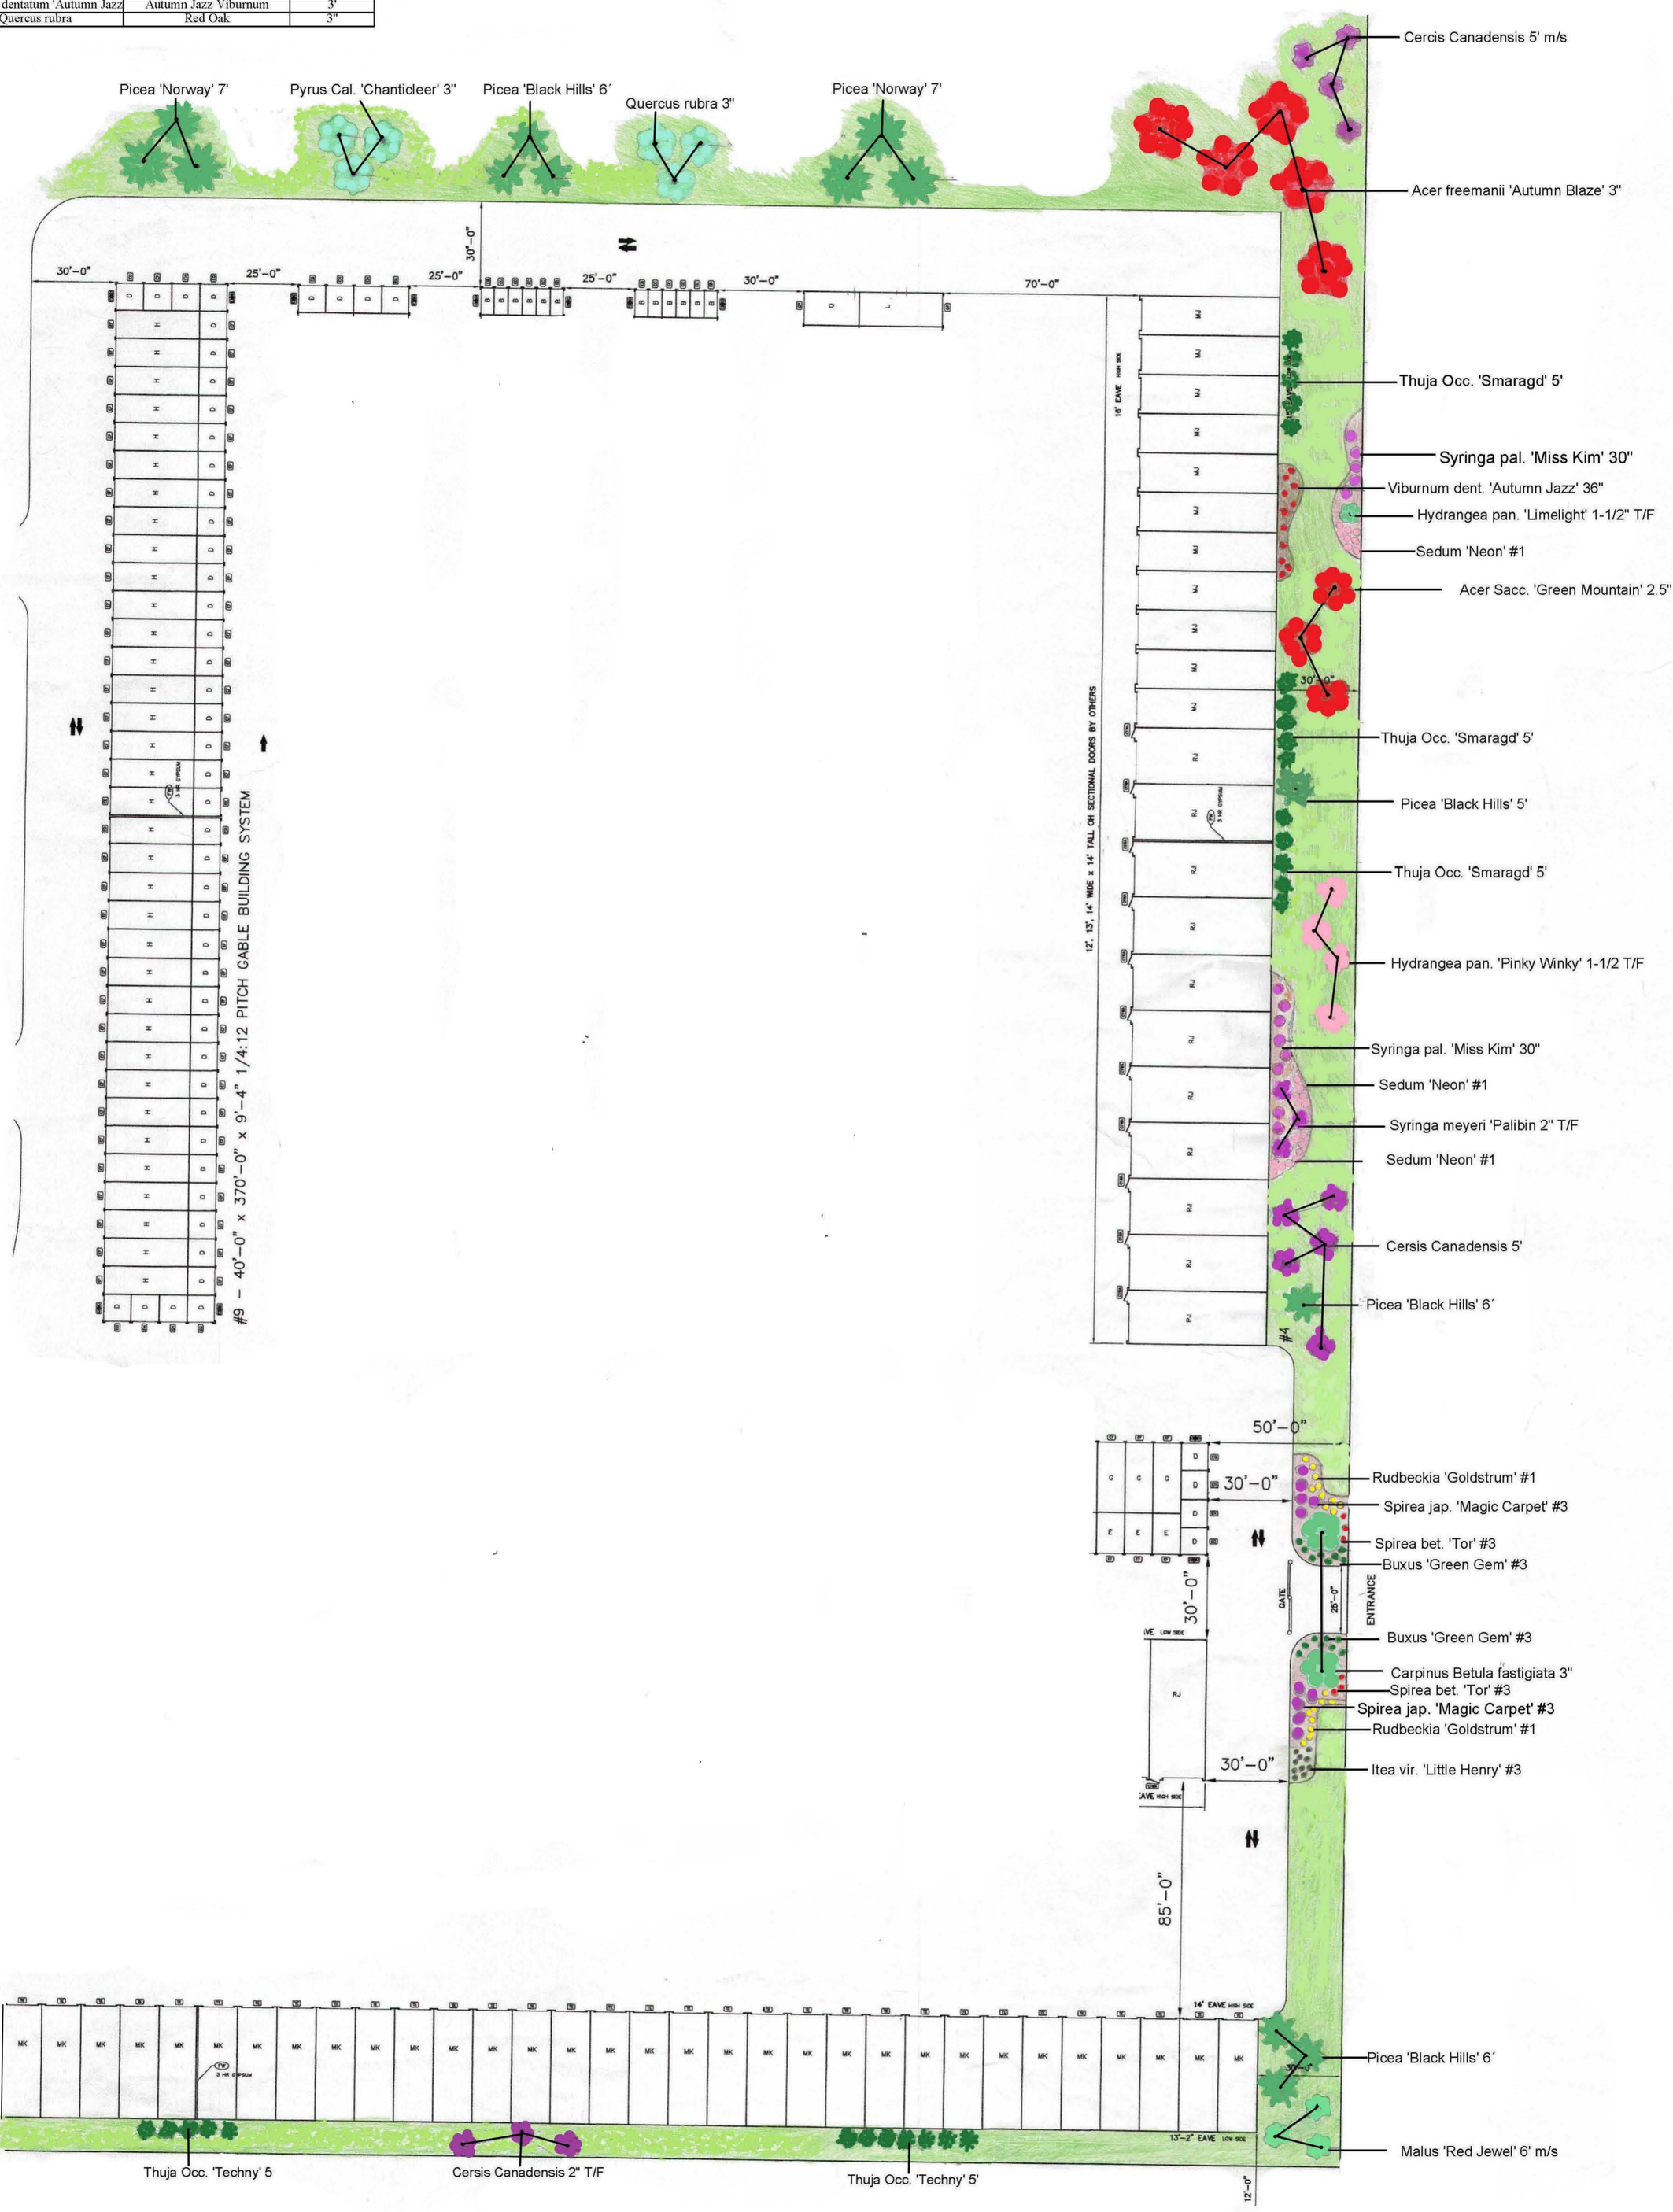

STORE MORE 365
Landscape Master Plan
East Side
25250 W. Old Rand Rd.
Wauconda, IL 60084